[redacted]

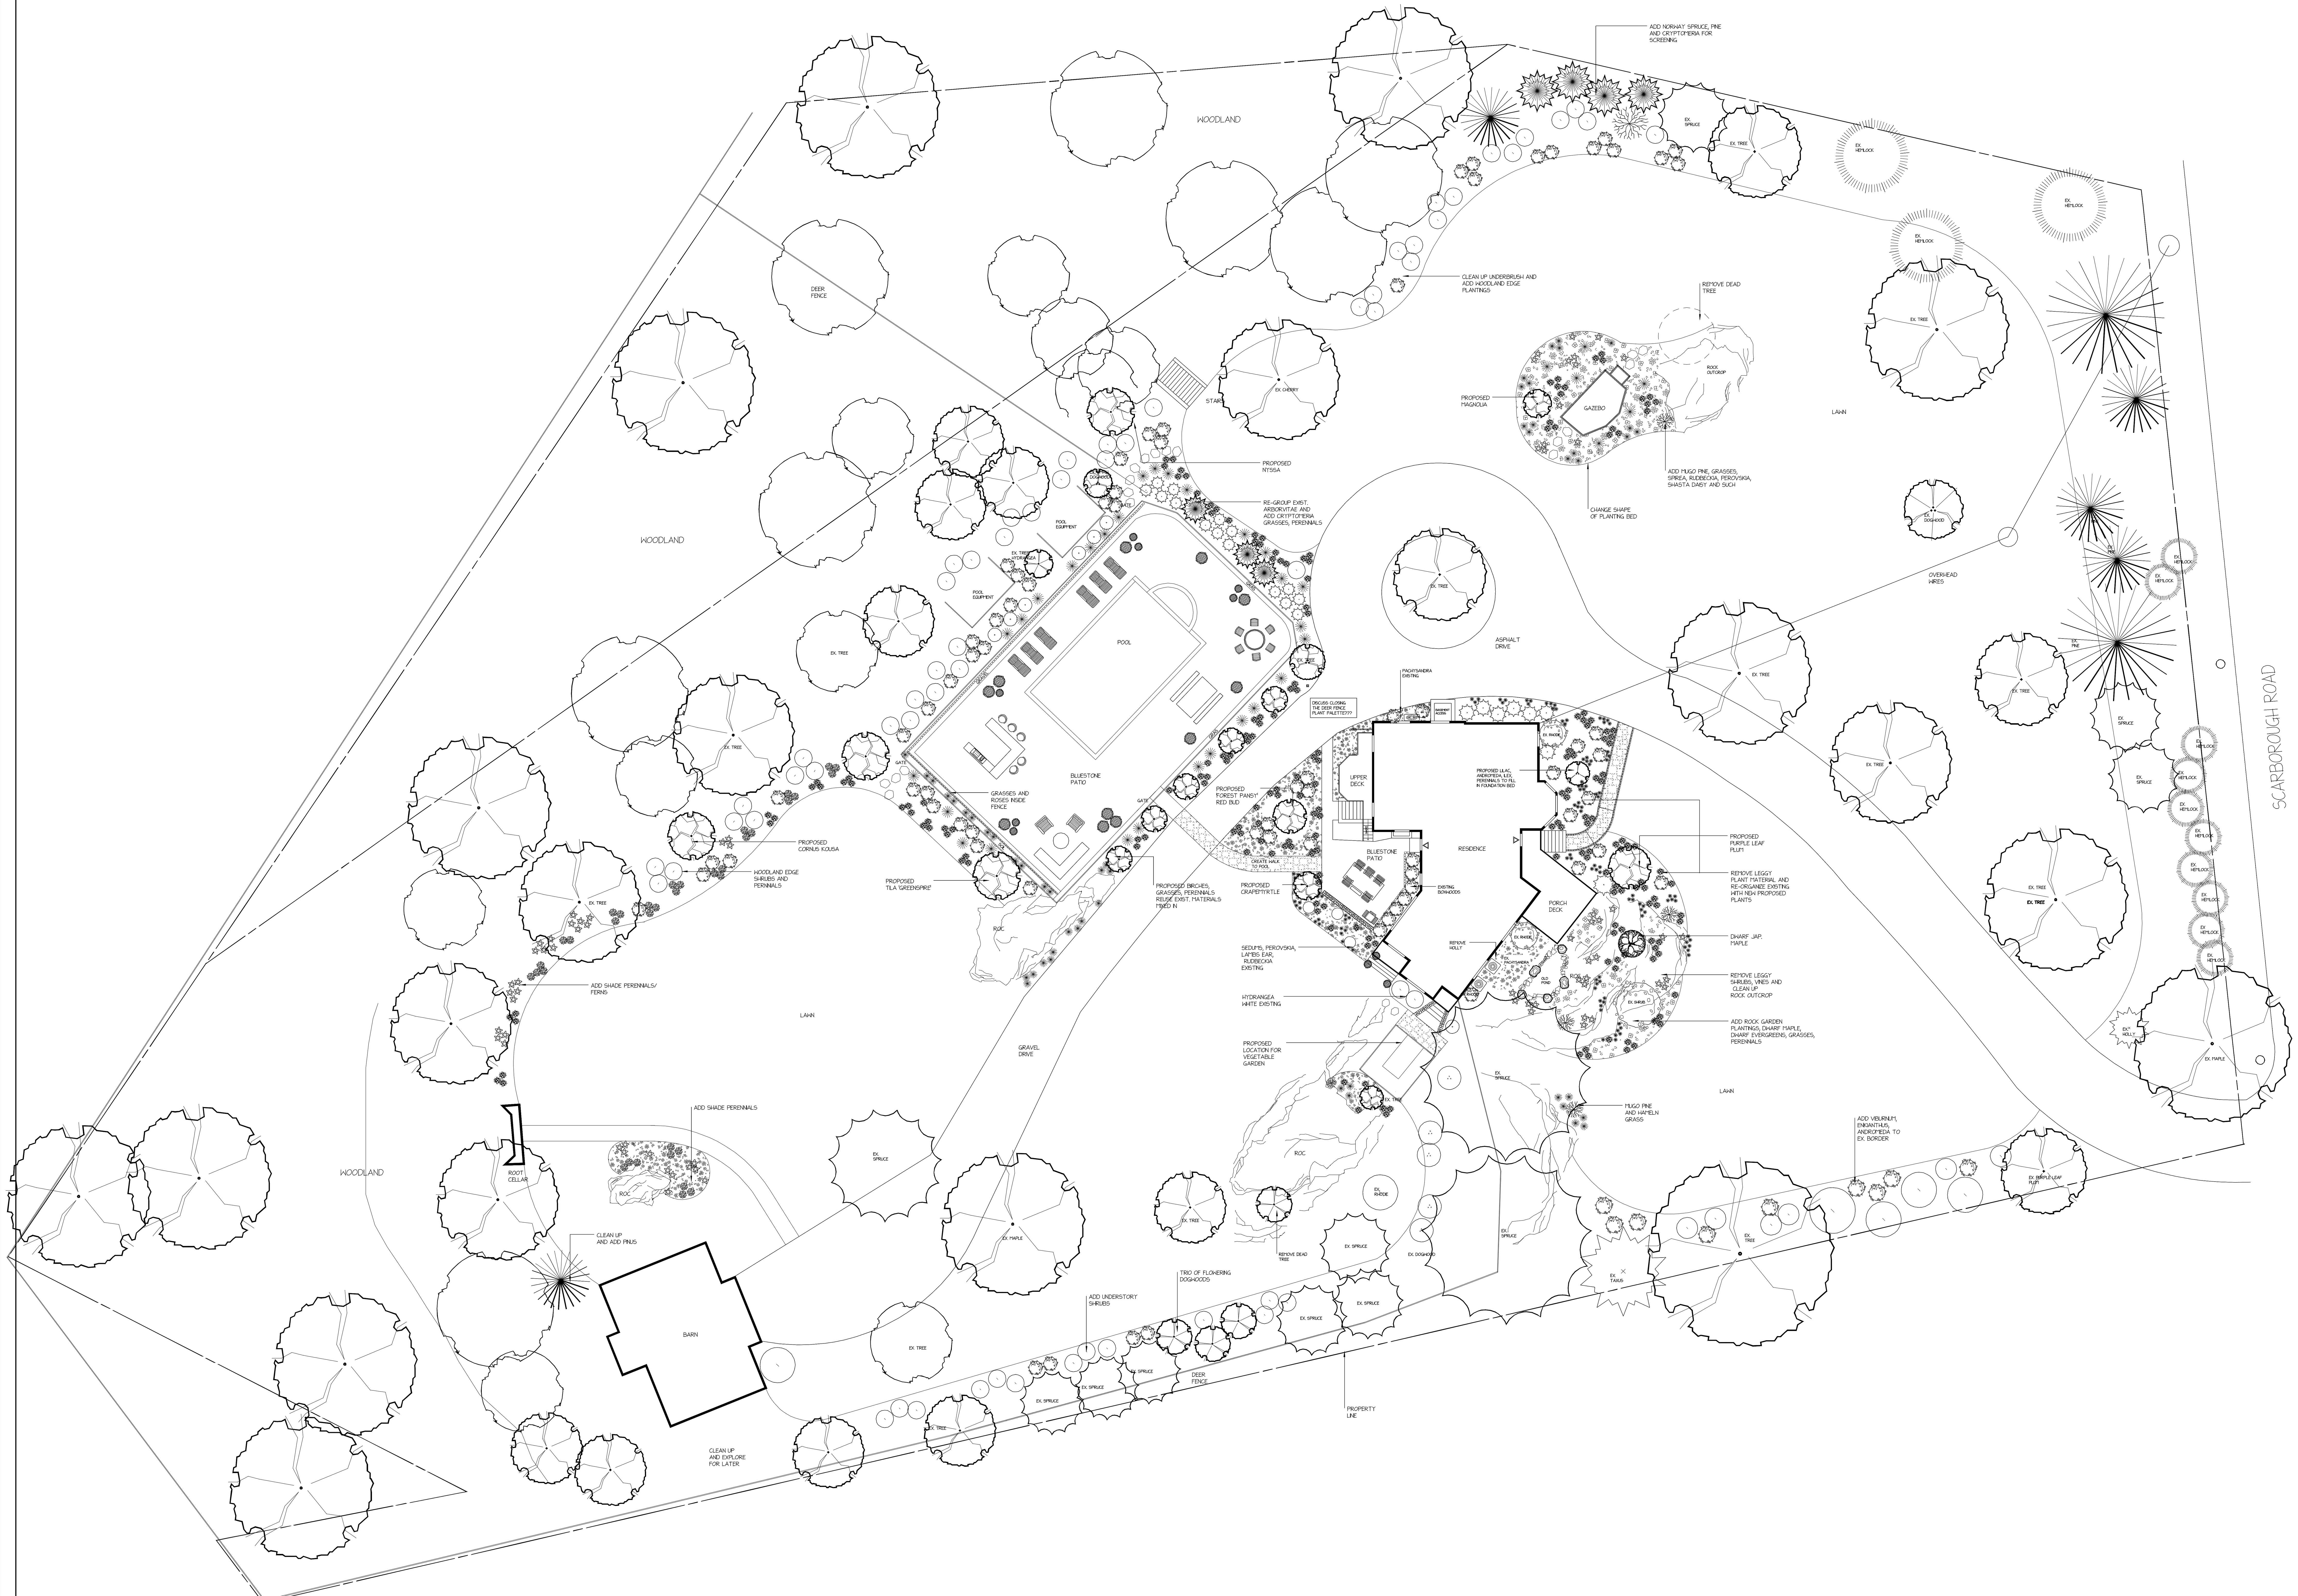

NOTES

No.	Date	Description

REVISIONS

0 5 10 20
SCALE IN FEET

LANDSCAPE
MASTER PLAN

[redacted]
BRIARCLIFF MANOR, NY

SCALE	1"=20'-0"
DRAWN BY	MF
CHECKED BY	
DATE	8-31-20
DATE OF PRINT	

PROJECT NO.

SHEET NO.

Powered by DynaSCAPE®

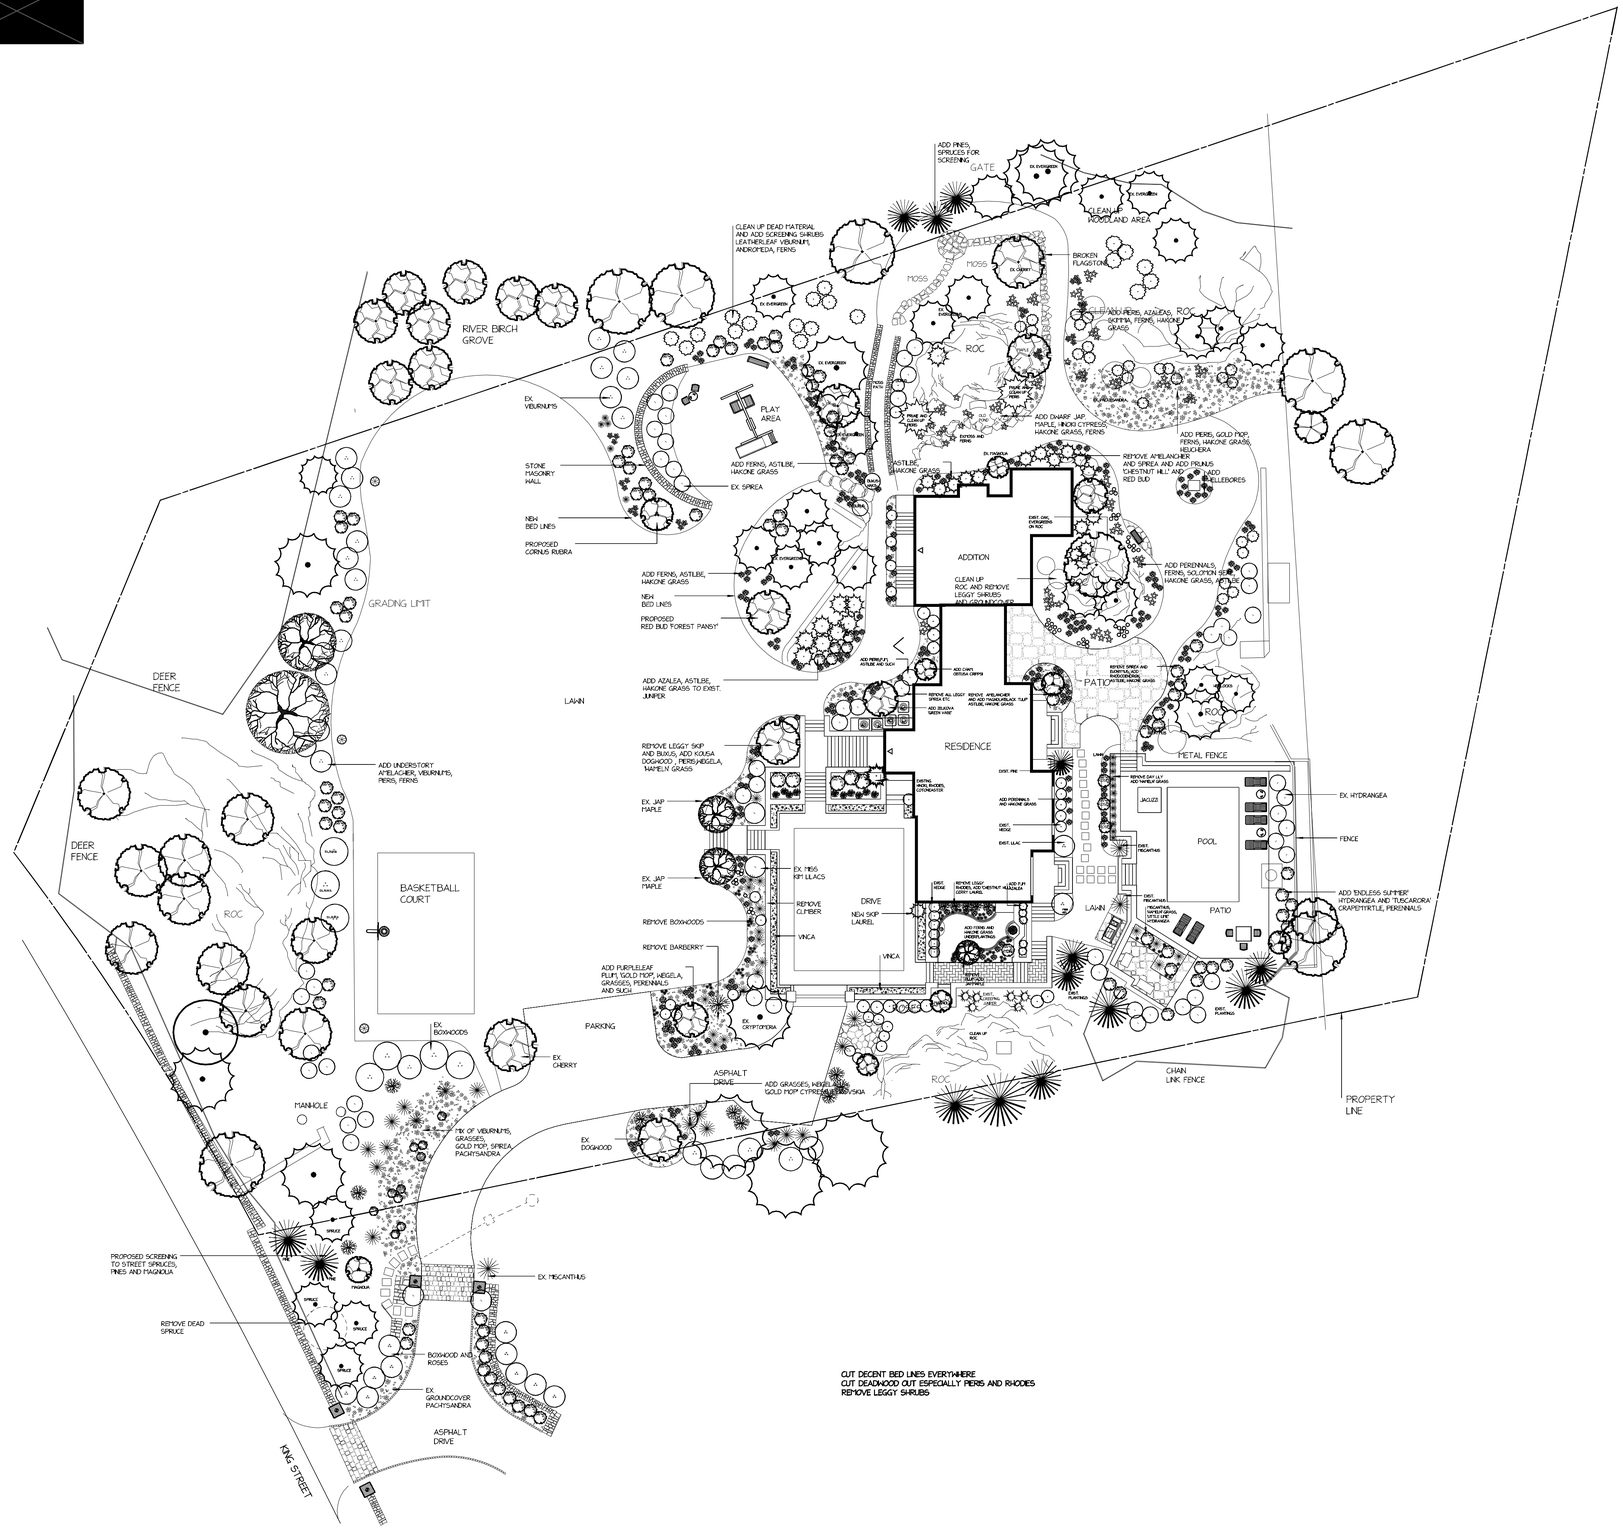

CUT DECENT BED LINES EVERYWHERE
CUT DEADWOOD OUT ESPECIALLY PIERIS AND RHODIES
REMOVE LEGGY SHRUBS

NOTES

Sweet Clover Design
VEGETABLE GARDENS AND LANDSCAPE DESIGN

No.	Date	Description

REVISIONS

N

0 5 10 20
SCALE IN FEET

LANDSCAPE
MASTER PLAN

CHAPPAQUA
NY

SCALE	1"=20'-0"
DRAWN BY	
CHECKED BY	
DATE	12-26-20
DATE OF PRINT	

PROJECT NO.

SHEET NO.

Powered by DynoSCAPE®